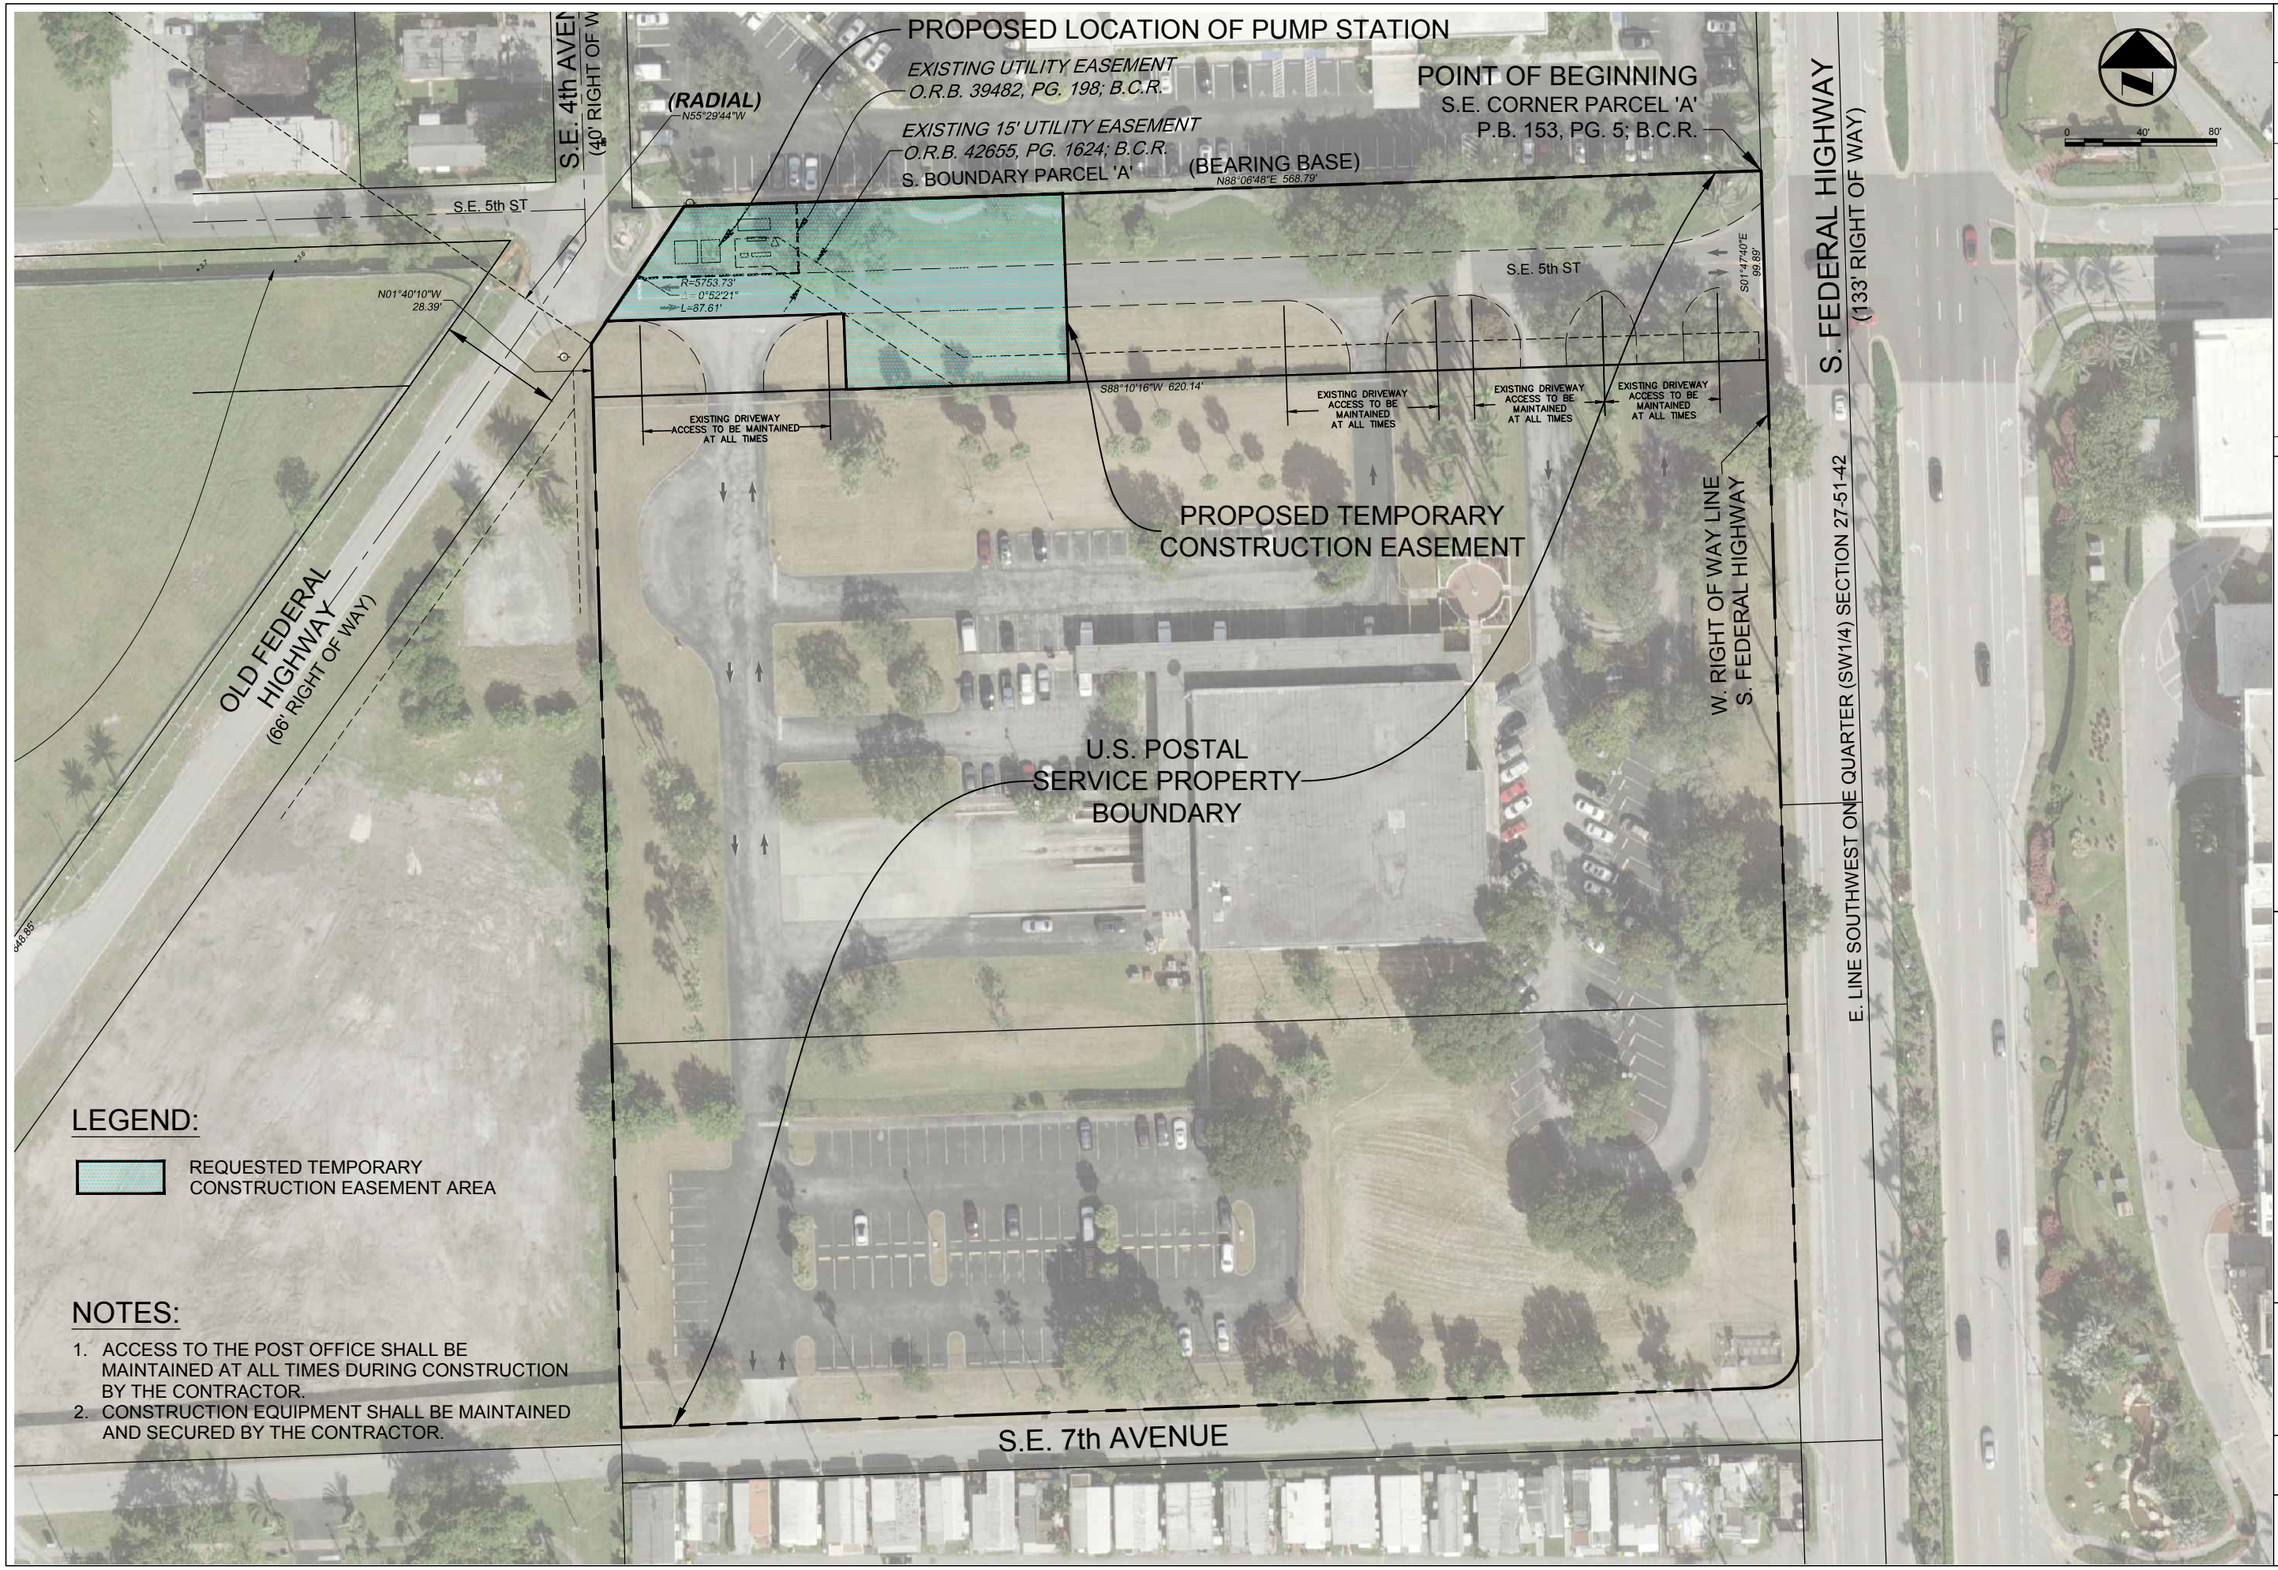

LEGEND:

REQUESTED TEMPORARY CONSTRUCTION EASEMENT AREA

NOTES:

1. ACCESS TO THE POST OFFICE SHALL BE MAINTAINED AT ALL TIMES DURING CONSTRUCTION BY THE CONTRACTOR.
2. CONSTRUCTION EQUIPMENT SHALL BE MAINTAINED AND SECURED BY THE CONTRACTOR.

	DATE:	SCALE:	DESIGN BY:	DRAWN BY:	CHECKED BY:	APPROVED BY:
DESCRIPTION:	BY:	DATE:				

CRAVEN • THOMPSON AND ASSOCIATES, INC.
ENGINEERS • PLANNERS • SURVEYORS
3563 N.W. 53RD STREET, FORT LAUDERDALE, FLORIDA 33309
FAX: (954) 739-6400 TEL.: (954) 739-6400
FLORIDA LICENSED ENGINEERING, SURVEYING & MAPPING BUSINESS No. 271
FLORIDA LICENSED LANDSCAPE ARCHITECTURE BUSINESS No. C000114

MATERIAL SHOWN HEREON IS THE PROPERTY OF CRAVEN, THOMPSON & ASSOCIATES, INC. AND SHALL NOT BE REPRODUCED, COPIED OR USED IN ANY MANNER WHATSOEVER WITHOUT THE EXPRESS WRITTEN PERMISSION OF CRAVEN THOMPSON & ASSOCIATES, INC.
CRAVEN, THOMPSON & ASSOCIATES, INC. COPYRIGHT © 2019

PUMP STATION NO. 8
REPLACEMENT

PREPARED FOR:
CITY OF HALLANDALE BEACH

AERIAL EXHIBIT

Peter Wayne Aquart
Florida P.E. No. 34176

PROJECT NO.
17-0039-001-02

USPS

SHEET ____ OF ____

R:\Engineering\2017\17-0039-001-02 Hallandale PS 08\Drawings\Exhibits\USPS AERIAL EXHIBIT.dwg [USPS AERIAL EXHIBIT] May 22, 2019 4:03pm DCHIN